Attachment 4
FCS01740rev

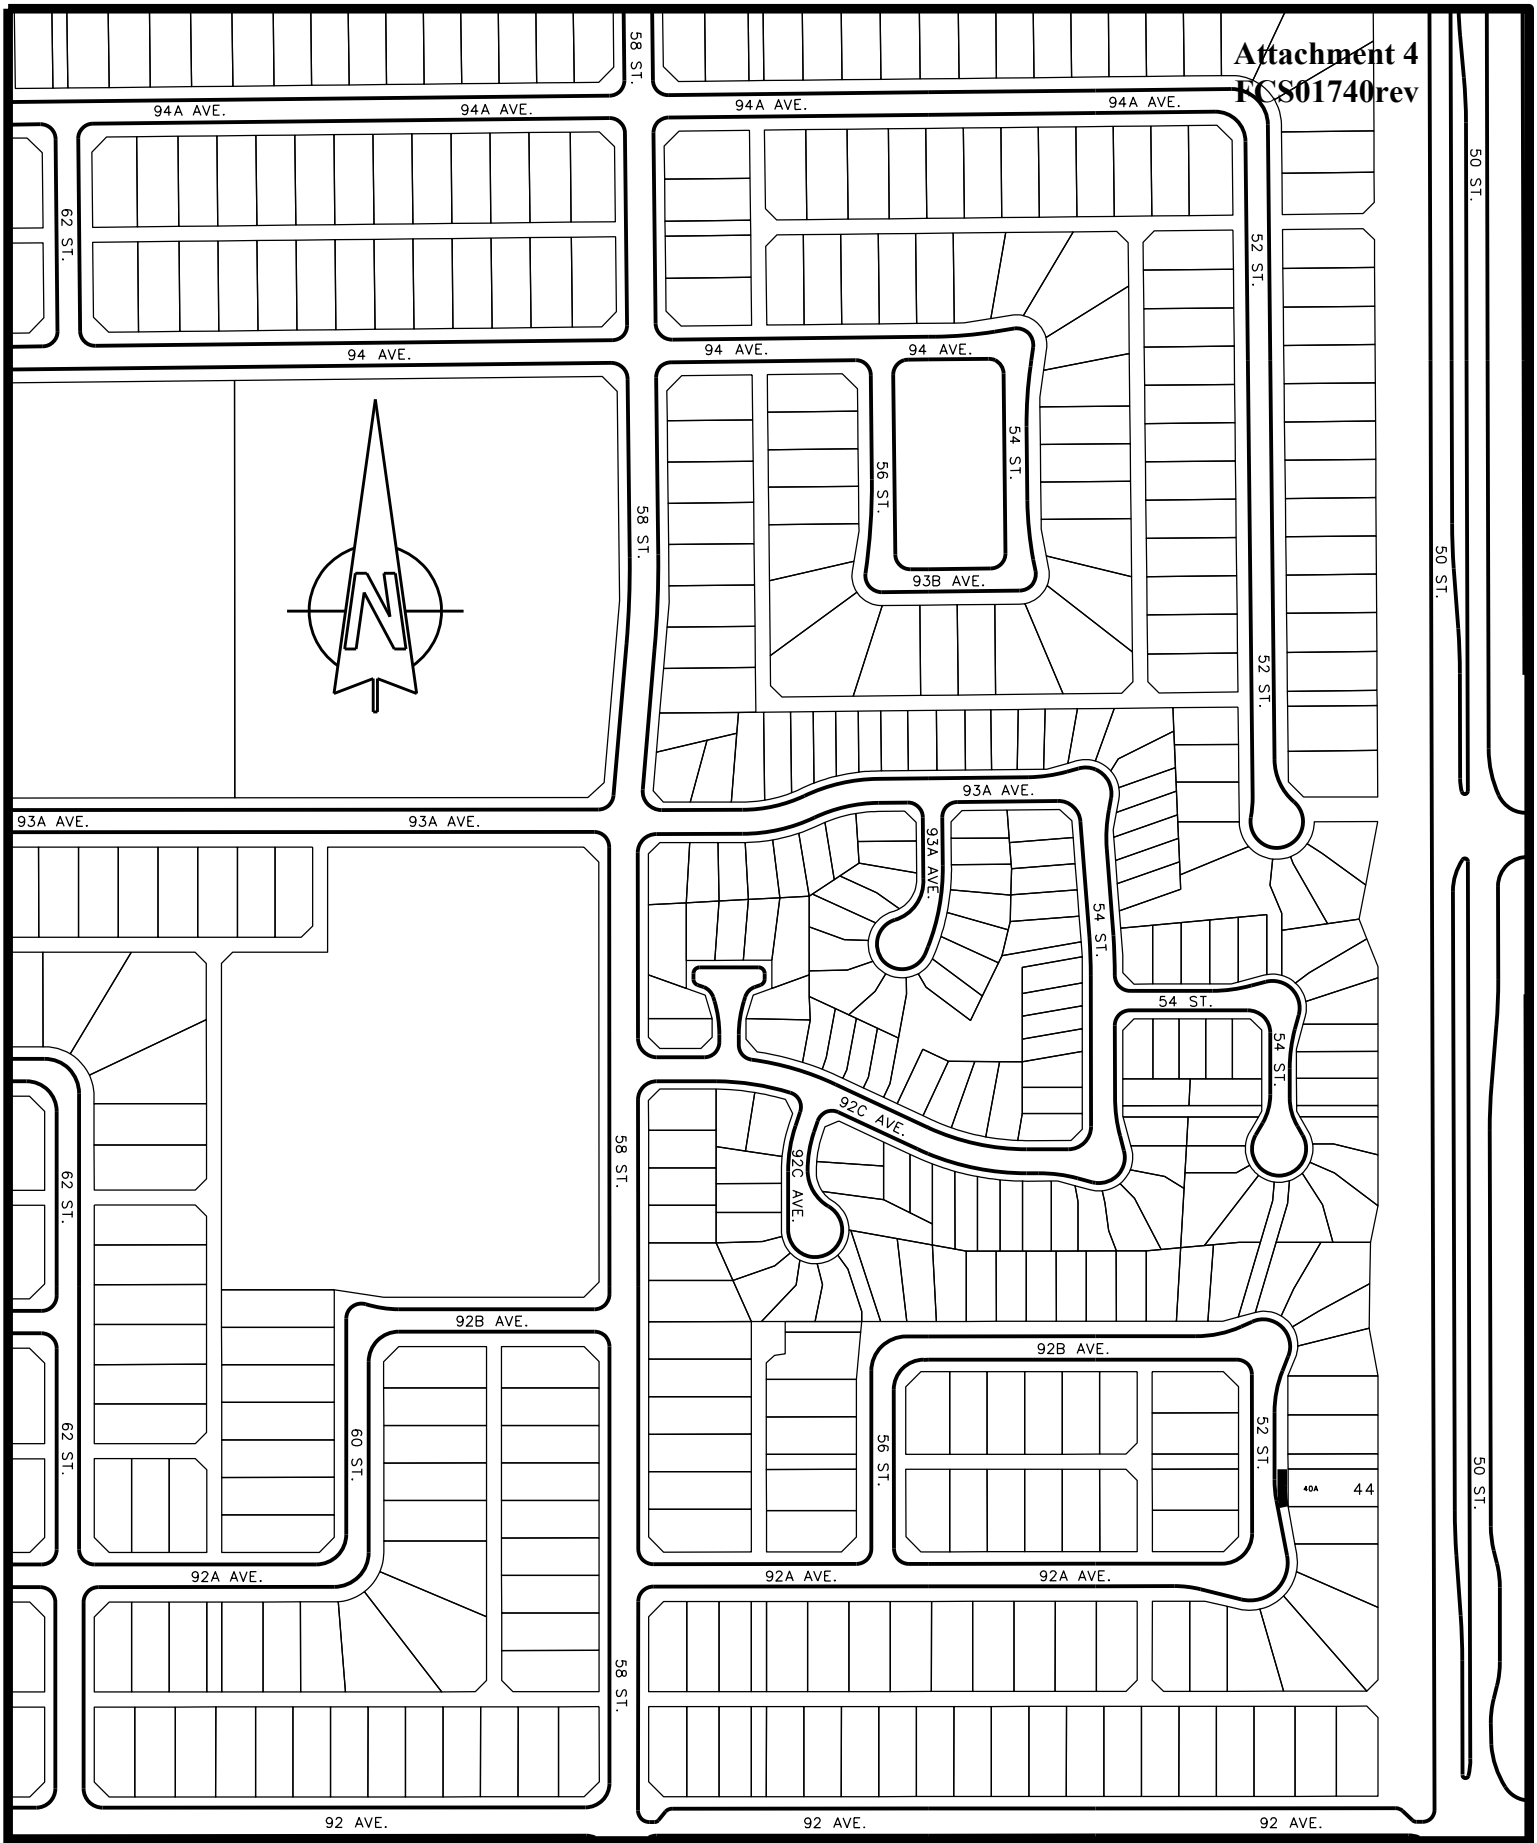

THE CITY OF Edmonton TRANSPORTATION SERVICES
ROADS DESIGN & CONSTRUCTION BRANCH

PROPOSED SIDEWALK RECONSTRUCTION

LOCAL IMPROVEMENT NOTICE

SIDEWALK RECONSTRUCTION Project # 26B