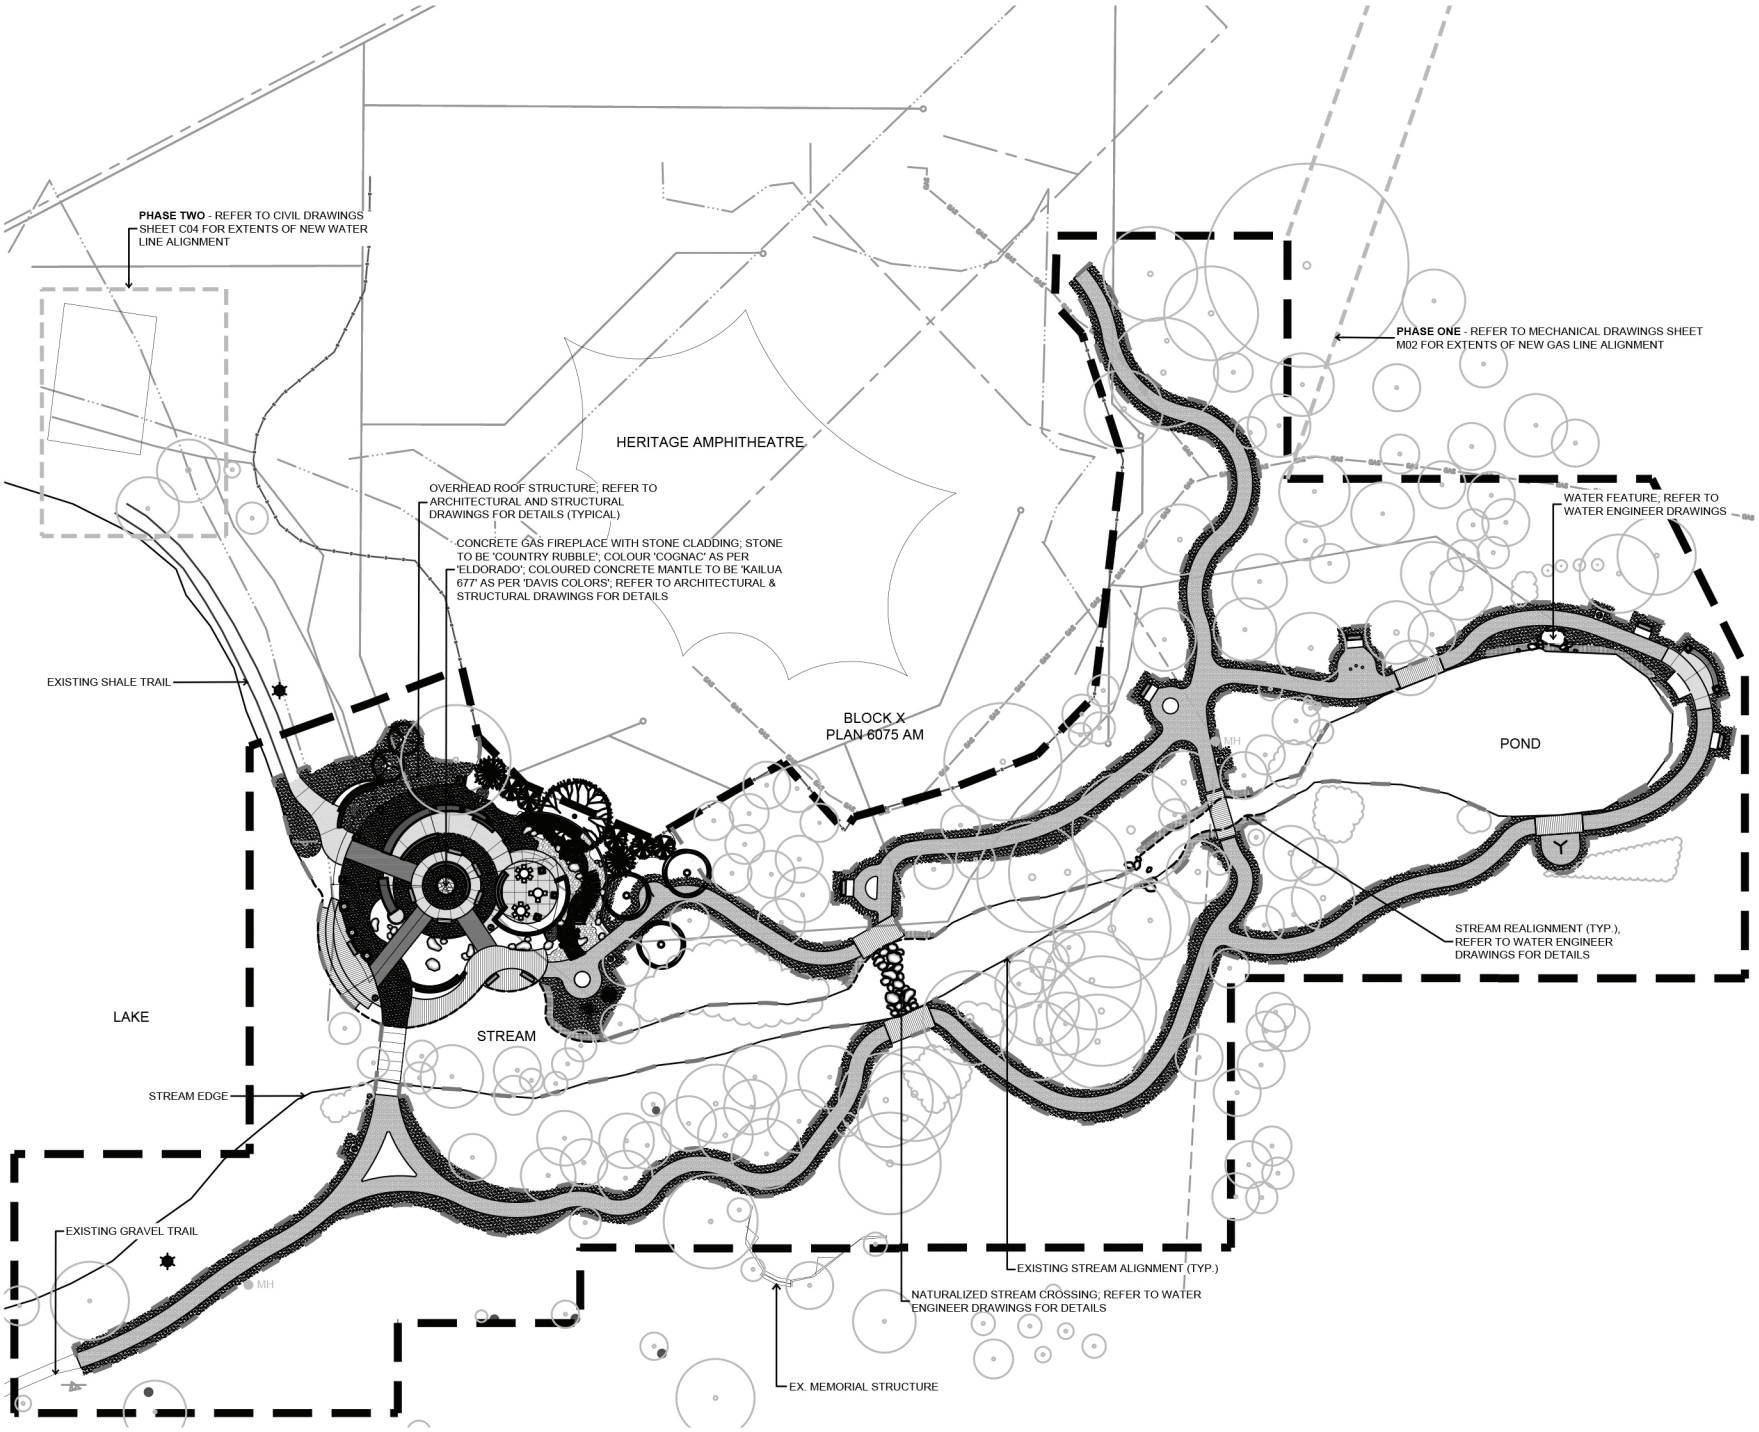

PLAN VIEW

SCALE 1: 400