Revised Concept Plan

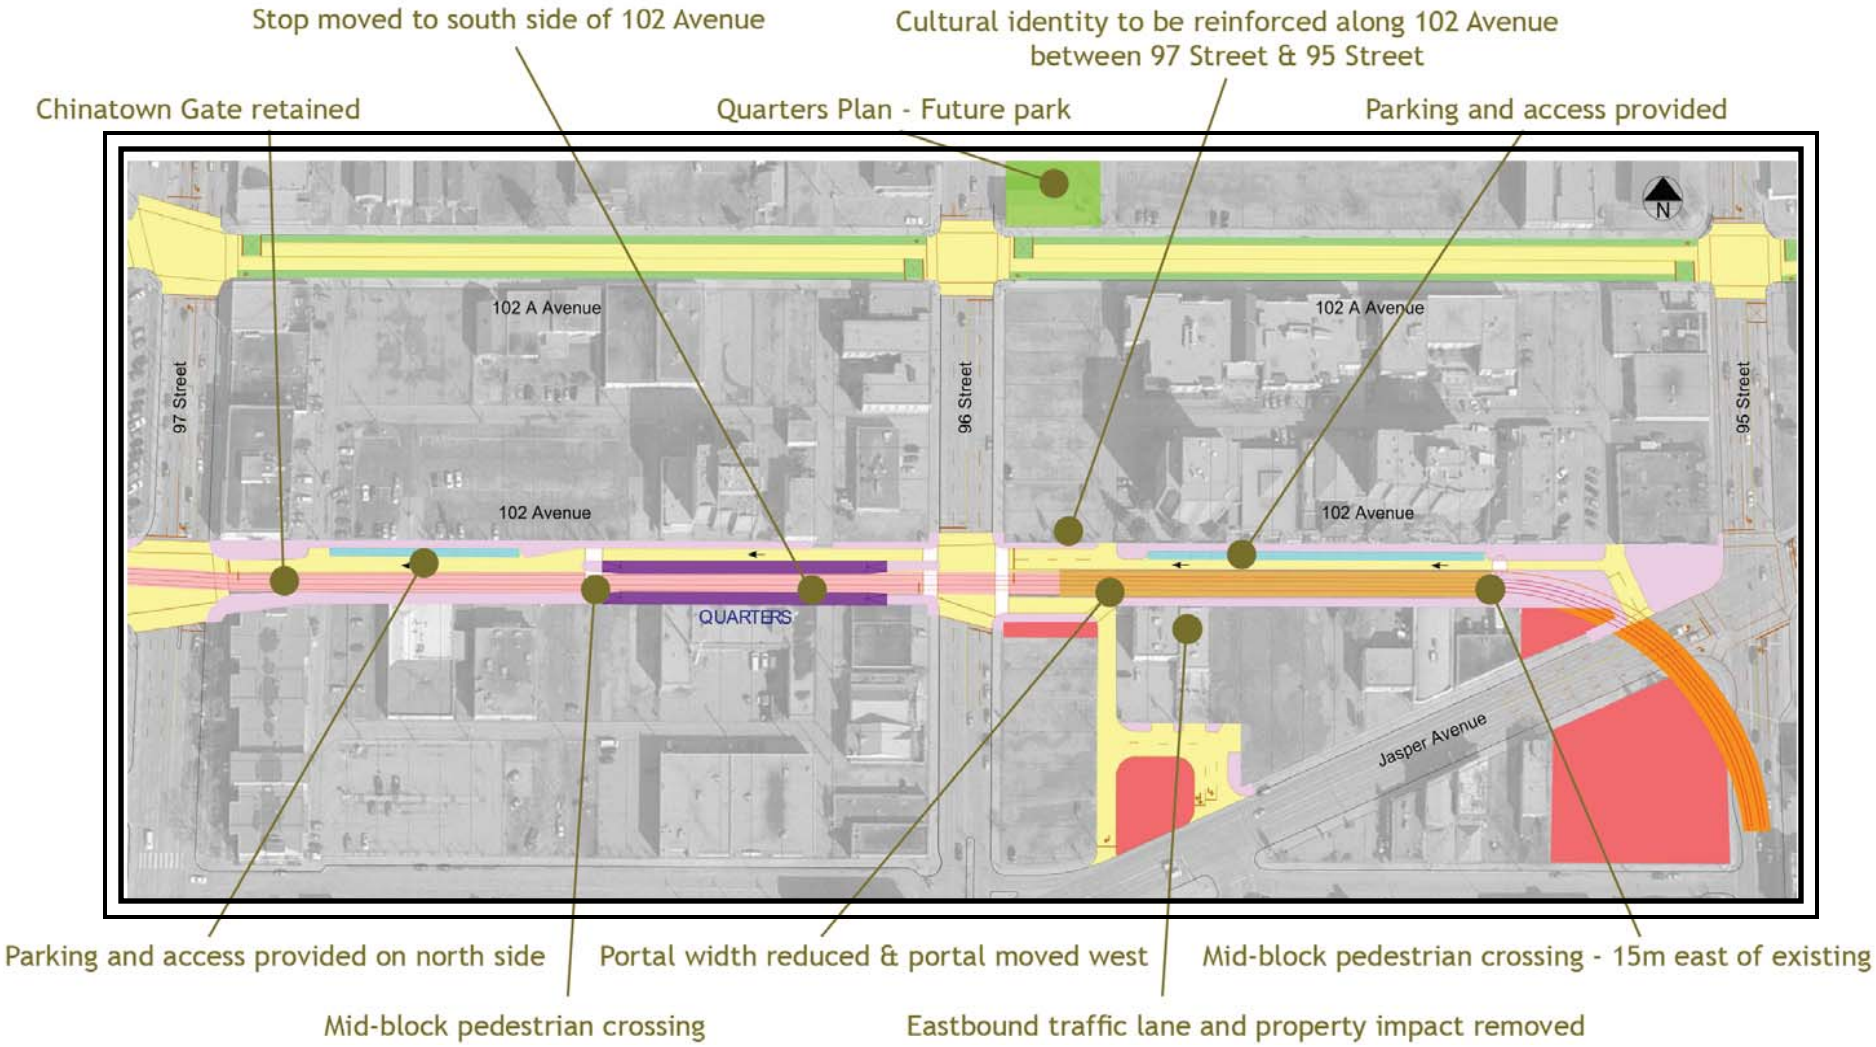

Design Elements

- LRT at street level
- Underground LRT
- LRT stop platform
- Roadworks
- Cycle facilities
- Sidewalk
- On-street parking
- Tunnel portal
- Property requirement